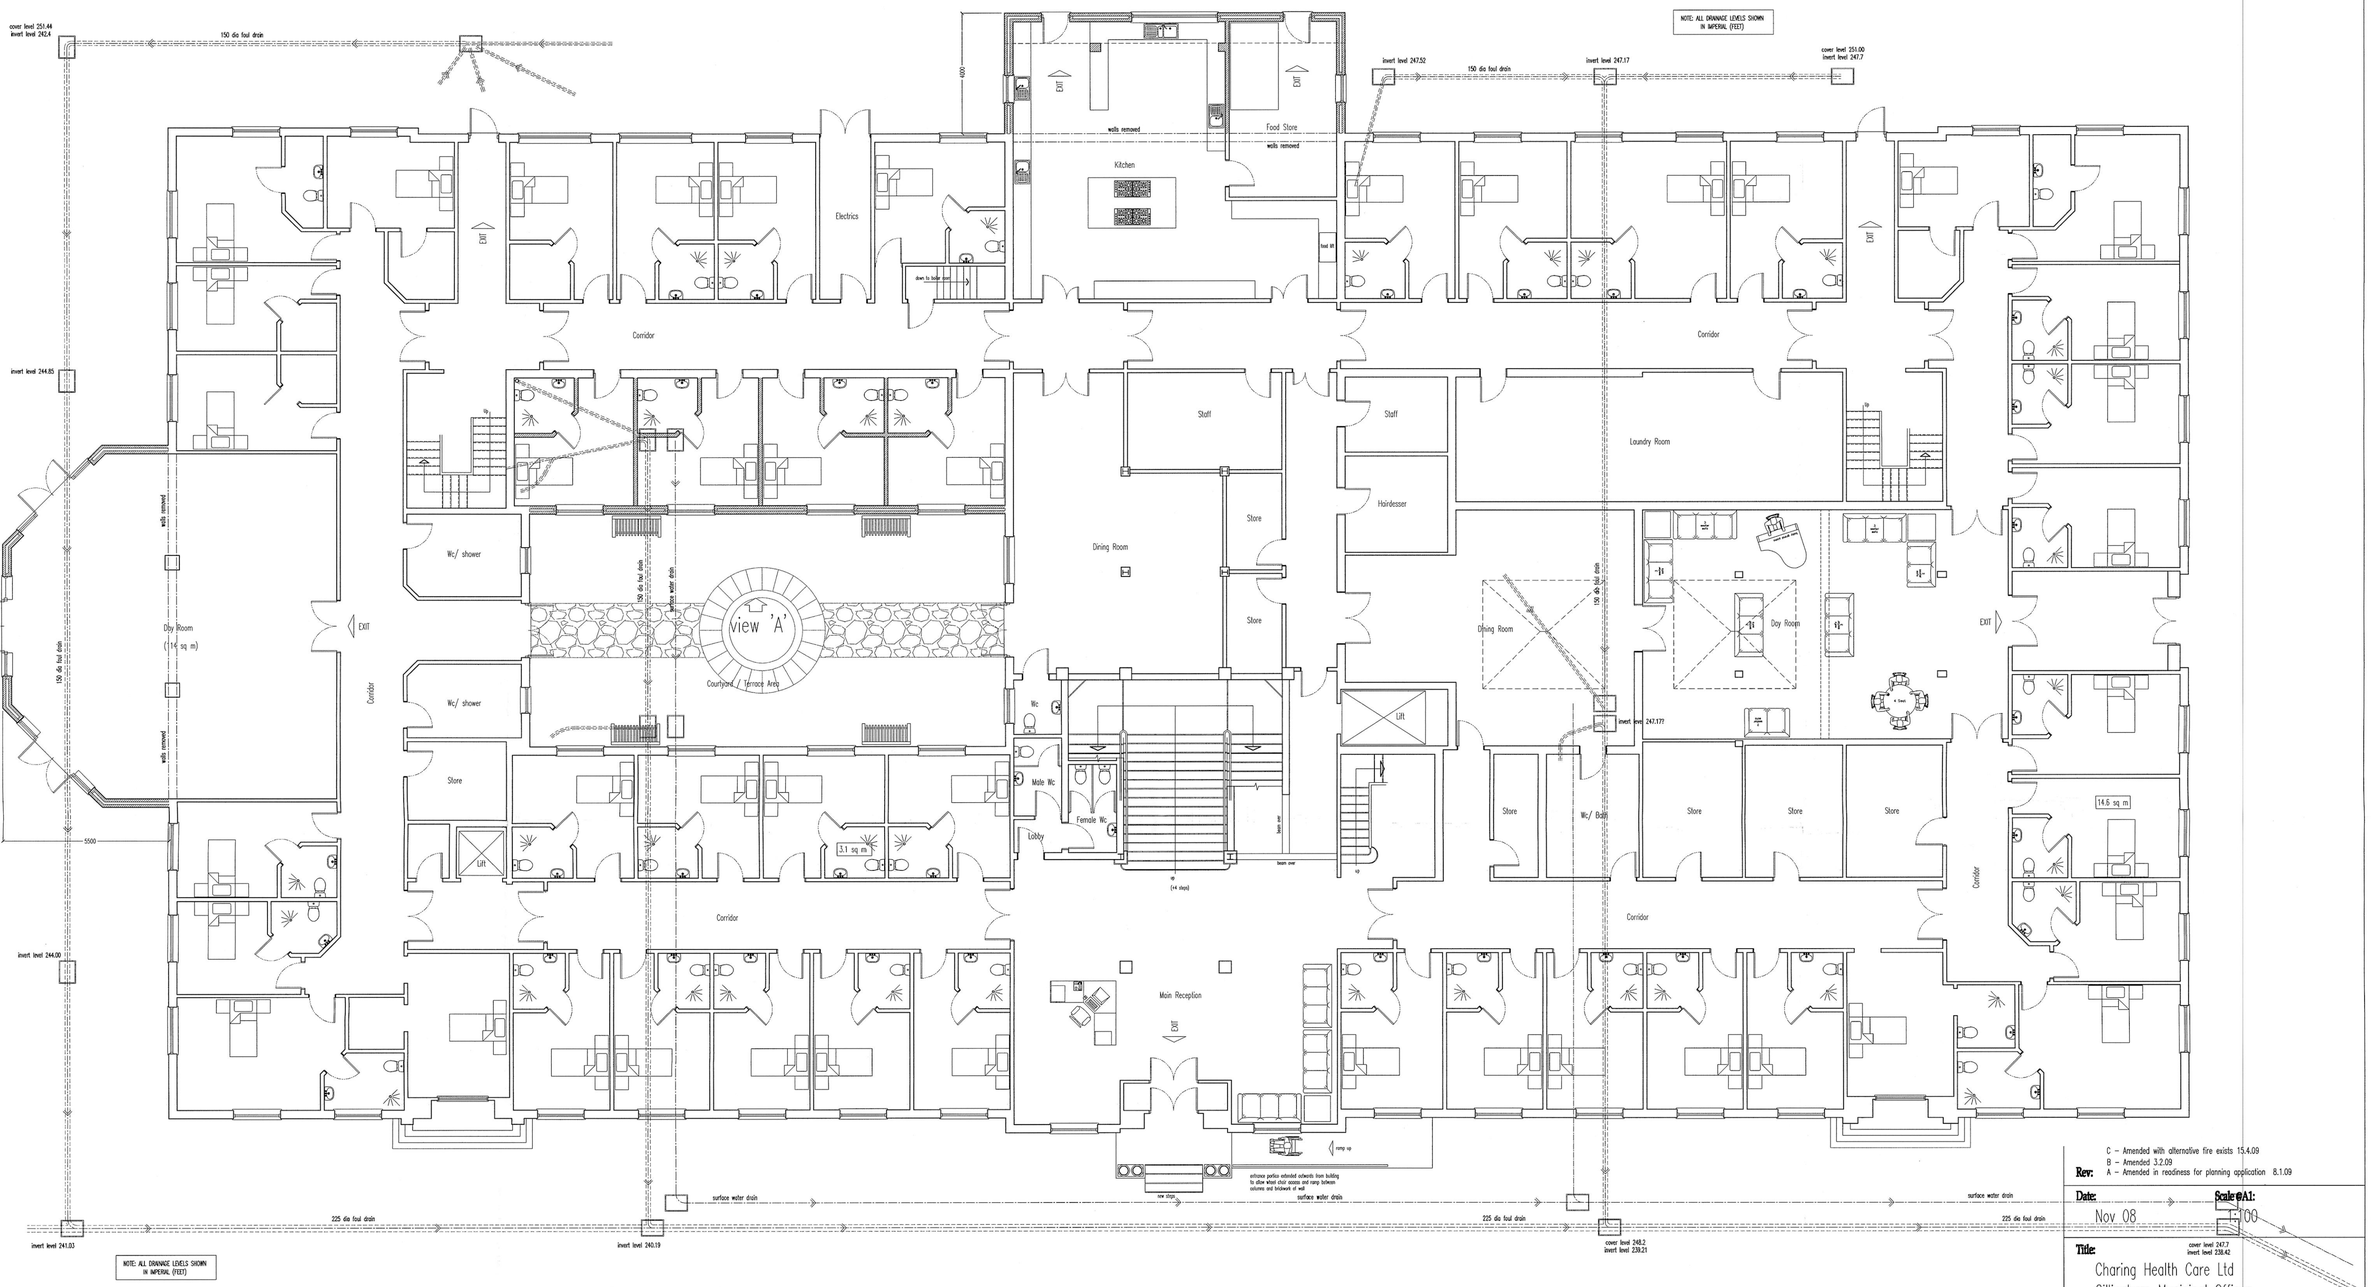

Proposed Ground Floor

(44 bedrooms)

C – Amended with alternative fire exists 15.4.09
B – Amended 3.2.09
A – Amended in readiness for planning application 8.1.09

Rev:

Date: Nov 08

Scale@A1: 1:100

Title:
Charing Health Care Ltd
Gillingham Municipal Offices
Proposed Ground Floor Plan

Drawing No:
1039 / 08 / 110

ORIGINAL

MEDWAY
22 APR 2009
RECEIVED

crofton design services limited
3 Rice Parade, Fairway, Petts Wood Orpington, Kent. BR5 1EQ
t. 01689 836855 f. 01689 836855
e. design@croftondesign.co.uk
www.croftondesign.co.uk

© CDS Ltd. 2008

MC2009/0536